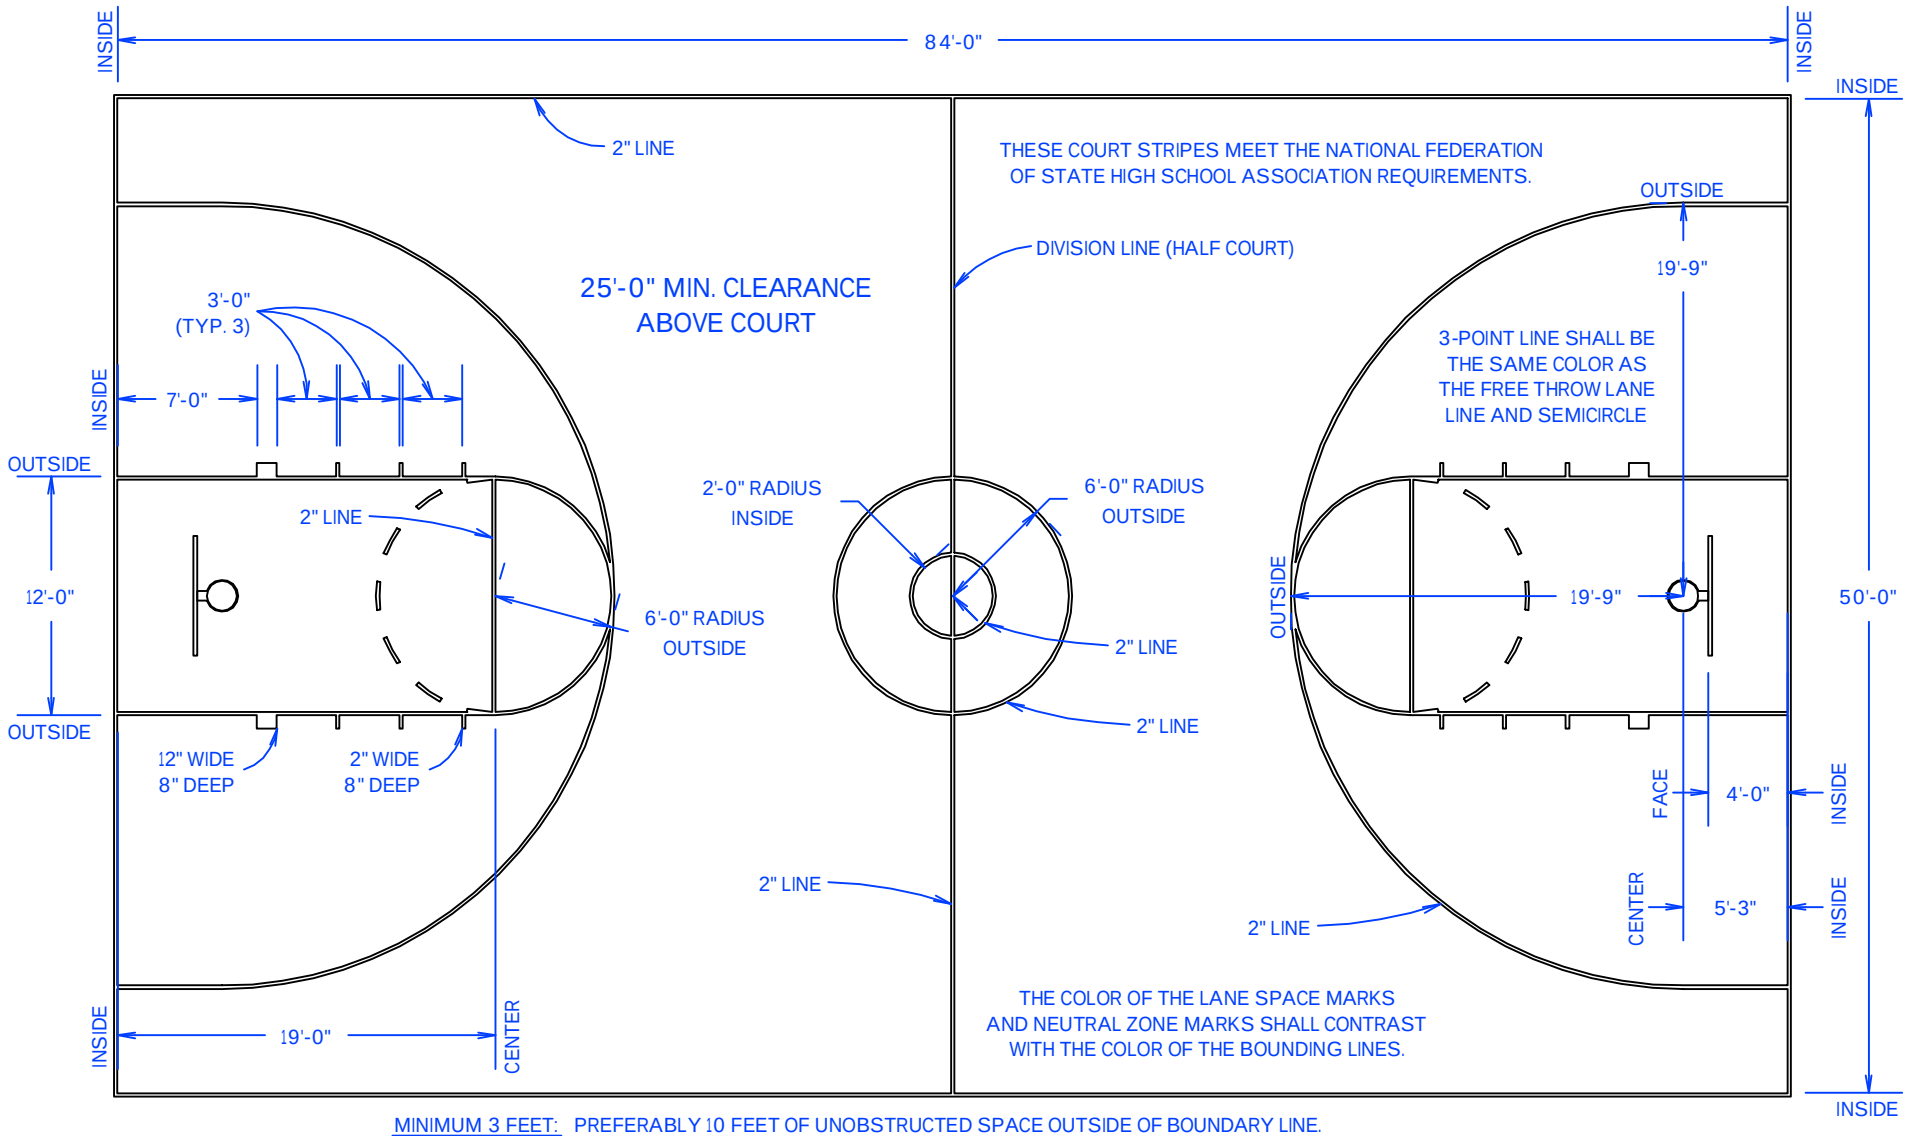


MINIMUM 3 FEET: PREFERABLY 10 FEET OF UNOBSTRUCTED SPACE OUTSIDE OF BOUNDARY LINE. IF IMPOSSIBLE TO PROVIDE 3 FEET, A NARROW 1 INCH BROKEN LINE SHOULD BE MARKED INSIDE THE COURT PARALLEL WITH AND 3 FEET INSIDE THE BOUNDARY.

| REVISION / STAGE: | MONTH / DAY / YEAR |
|---|---|
| | |
| | |
| | |
| | |

DIAGRAM-BB-NFHS

RELATED DRAWINGS / INFORMATION:

THIS DRAWING IS PROPERTY OF ARIZONA COURTLINES, INC. AND MAY NOT BE REPRODUCED WITHOUT WRITTEN PERMISSION

# BASKETBALL COURT DIAGRAM (HIGH SCHOOL)

MEETS N.F.H.S. RULES
NATIONAL FEDERATION OF STATE HIGH SCHOOL ASSOCIATIONS

ARIZONA COURTLINES, INC.
8742 NORTH 78 TH AVENUE
PEORIA, ARIZONA 85345
PHONE (623) 939 - 8126
FAX (623) 939 - 2526
WWW.ARIZONACOURTLINES.COM

DRAWN BY: EDDIE CAFFERAT

CHECKED BY:

QUANTITY: