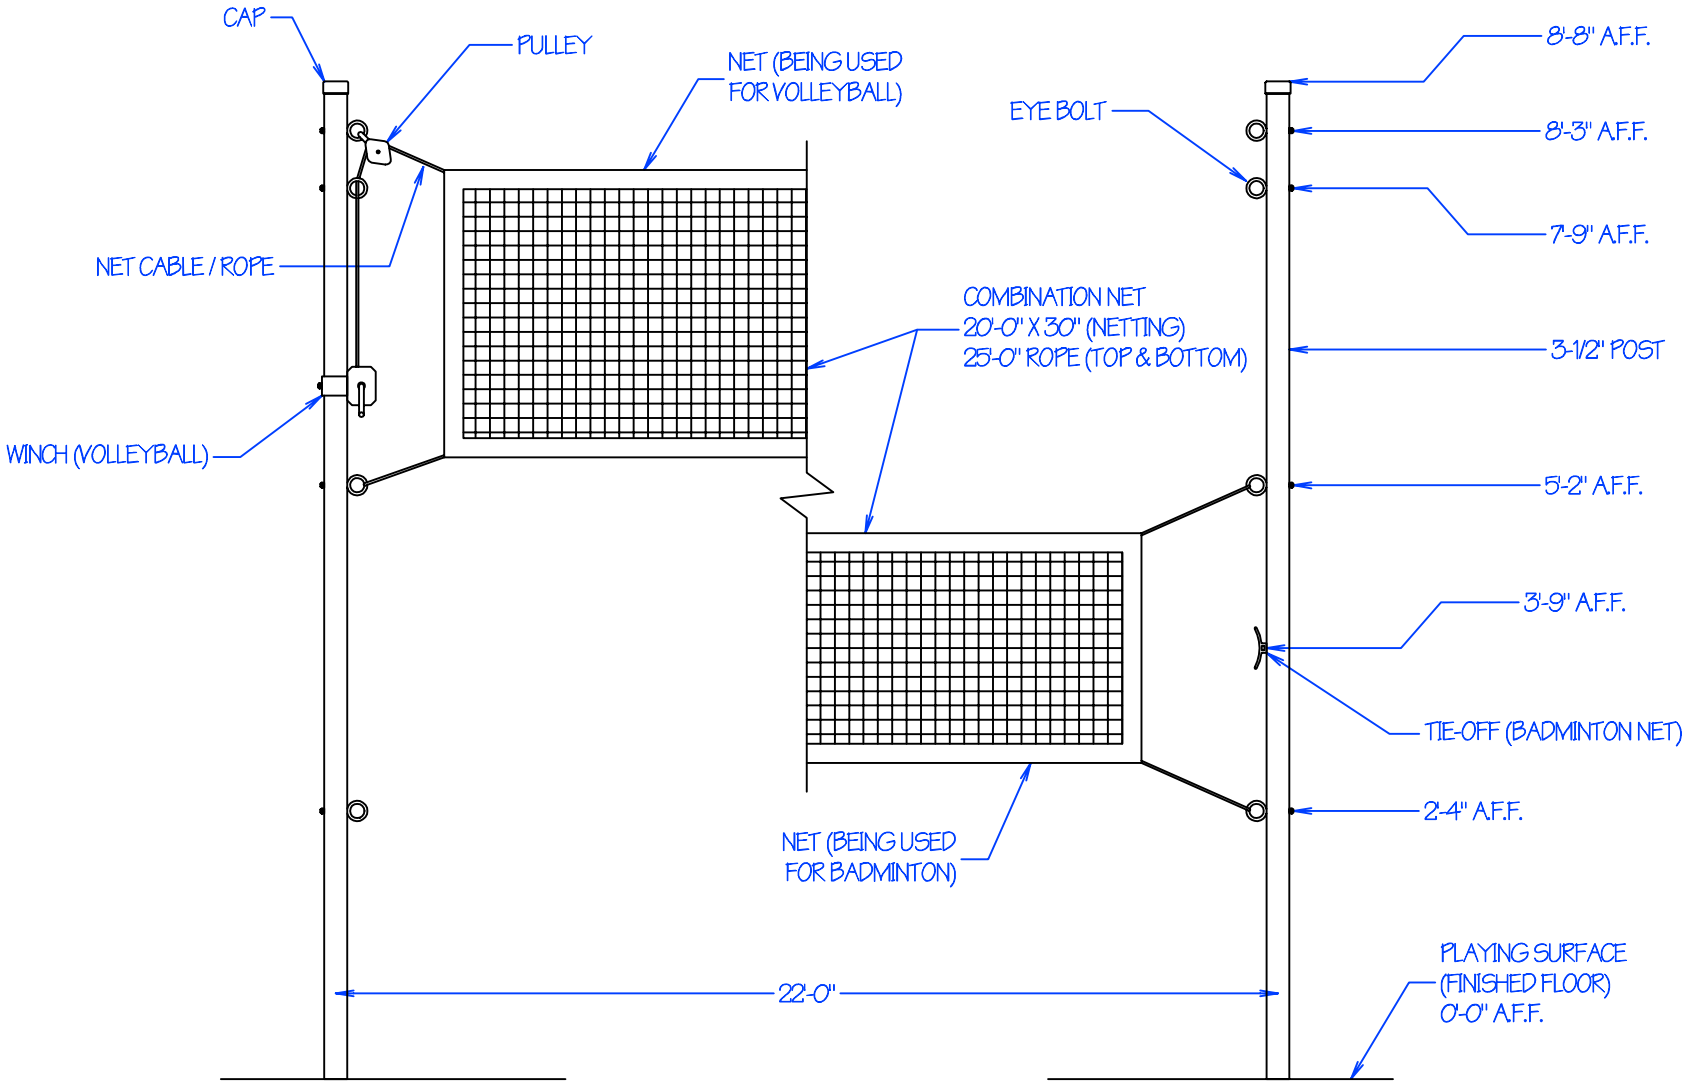

☐ PERMENENT TYPE (SEE DRAWING 3-1/2" DETAILS)

☐ SLEEVE TYPE (SEE DRAWING 3-1/2" DETAILS)

REVISION / STAGE:	MONTH / DAY / YEAR	RELATED DRAWINGS / INFORMATION:	VB-BAD-312	ARIZONA COURTLINES, INC.	DRAWN BY: EDDIE CAFFERATA
					CHECKED BY:
			VOLLEYBALL / BADMINTON COMBINATION SYSTEM	8742 NORTH 78 TH AVENUE PEORIA, ARIZONA 85345 PHONE (623) 939 - 8126 FAX (623) 939 - 2526 WWW.ARIZONACOURTLINES.COM	QUANTITY: _____
VB-BAD-312		THIS DRAWING IS PROPERTY OF ARIZONA COURTLINES, INC. AND MAY NOT BE REPRODUCED WITHOUT WRITTEN PERMISSION			